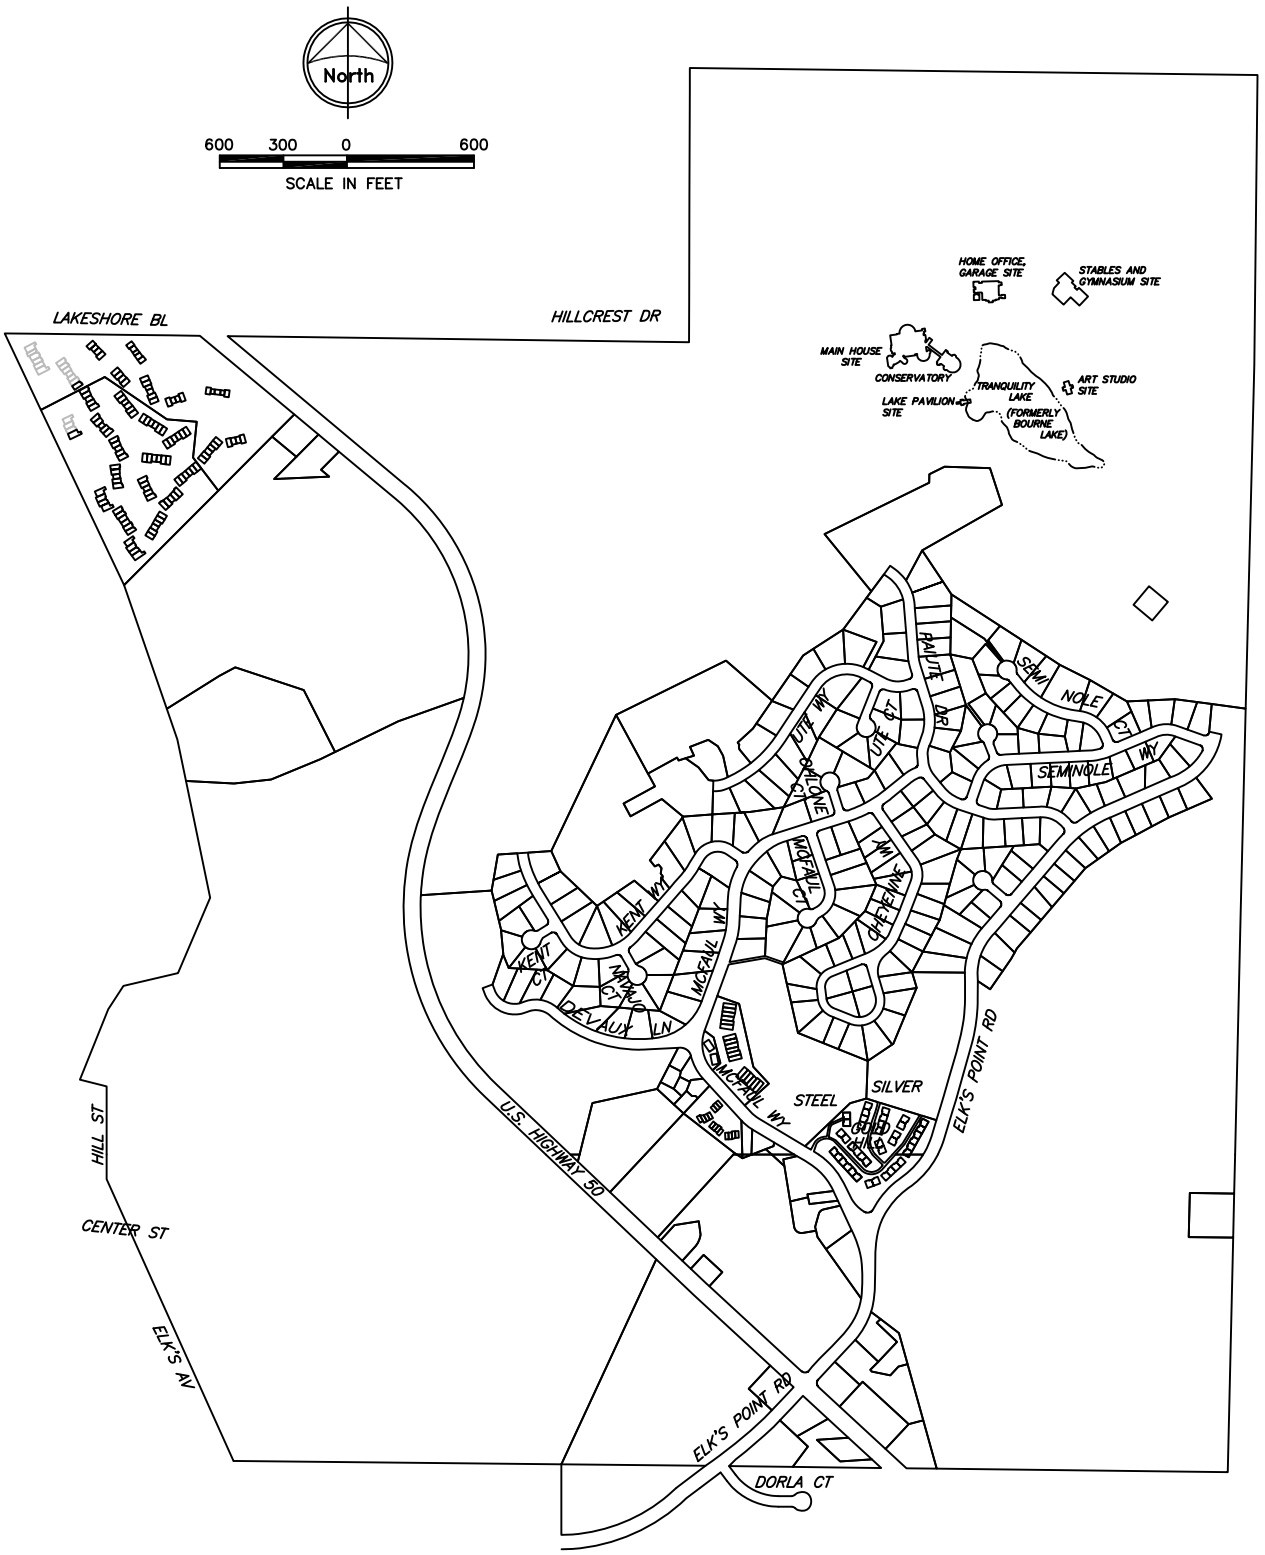

WALTERS ENGINEERING CIVIL ENGINEERS & WATER SUPPLY 1575 DELUCCHI LANE, SUITE 115 · RENO, NEVADA 89502 (775) 827-6540 · FAX (775) 827-0823 walterseng@att.net	**Round Hill G.I.D.** **Nevada**	**RHGID SERVICE TERRITORY**	DRAWN: MVB DATE: 4/22/98